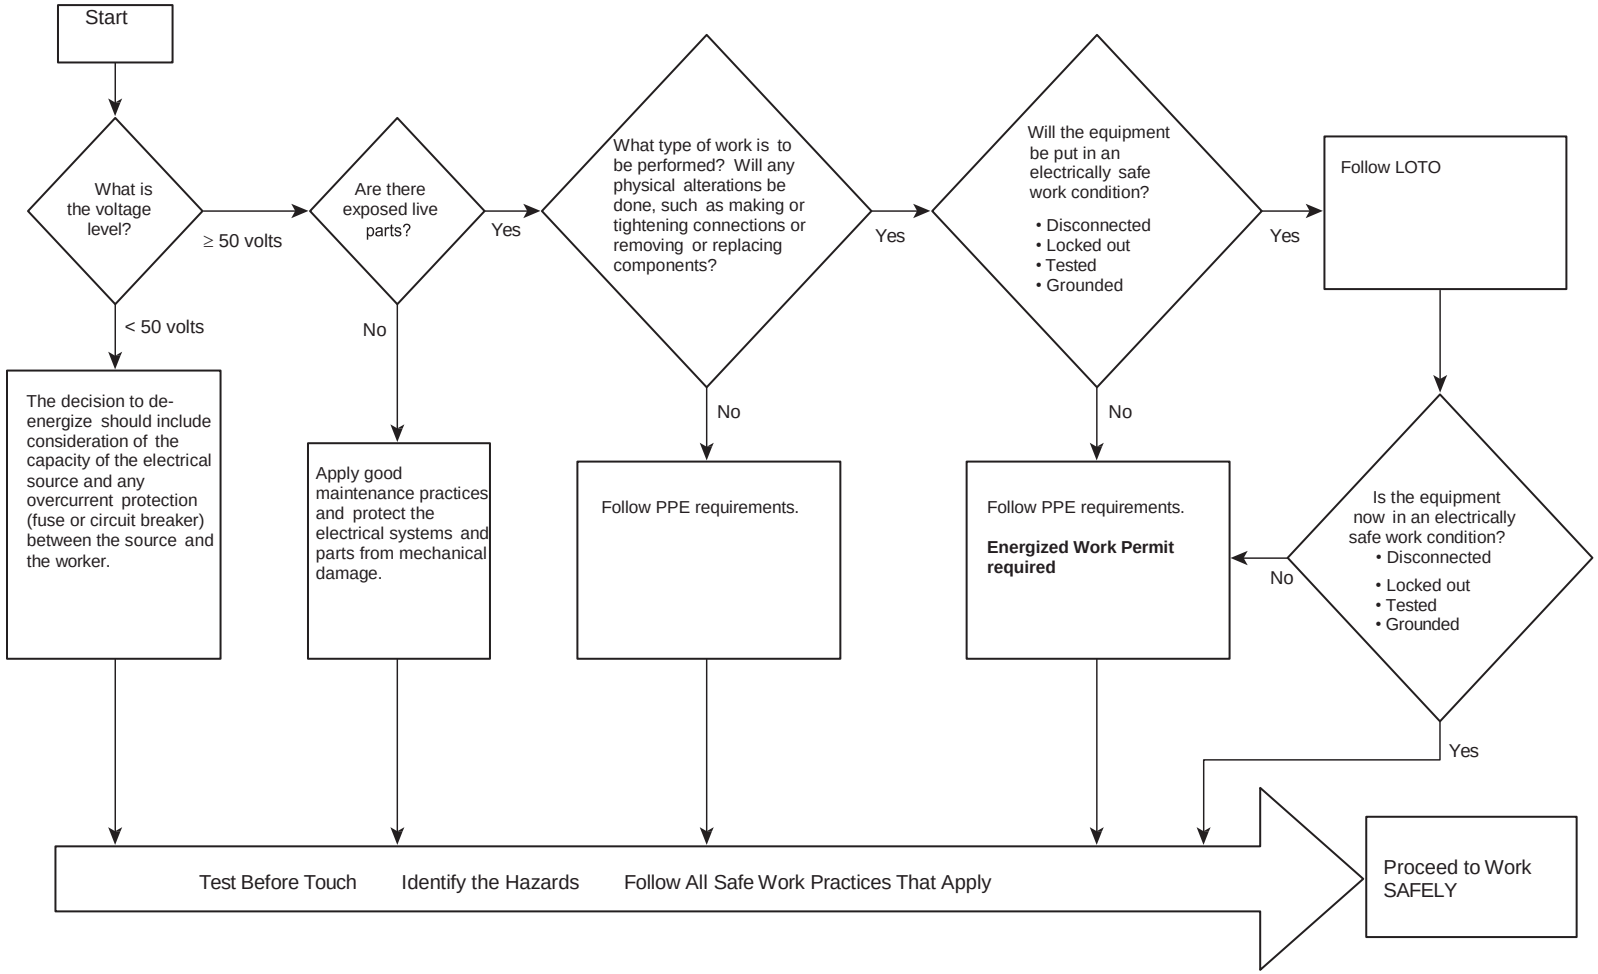APPENDIX B: ENERGIZED ELECTRICAL WORK PERMIT FLOW CHART